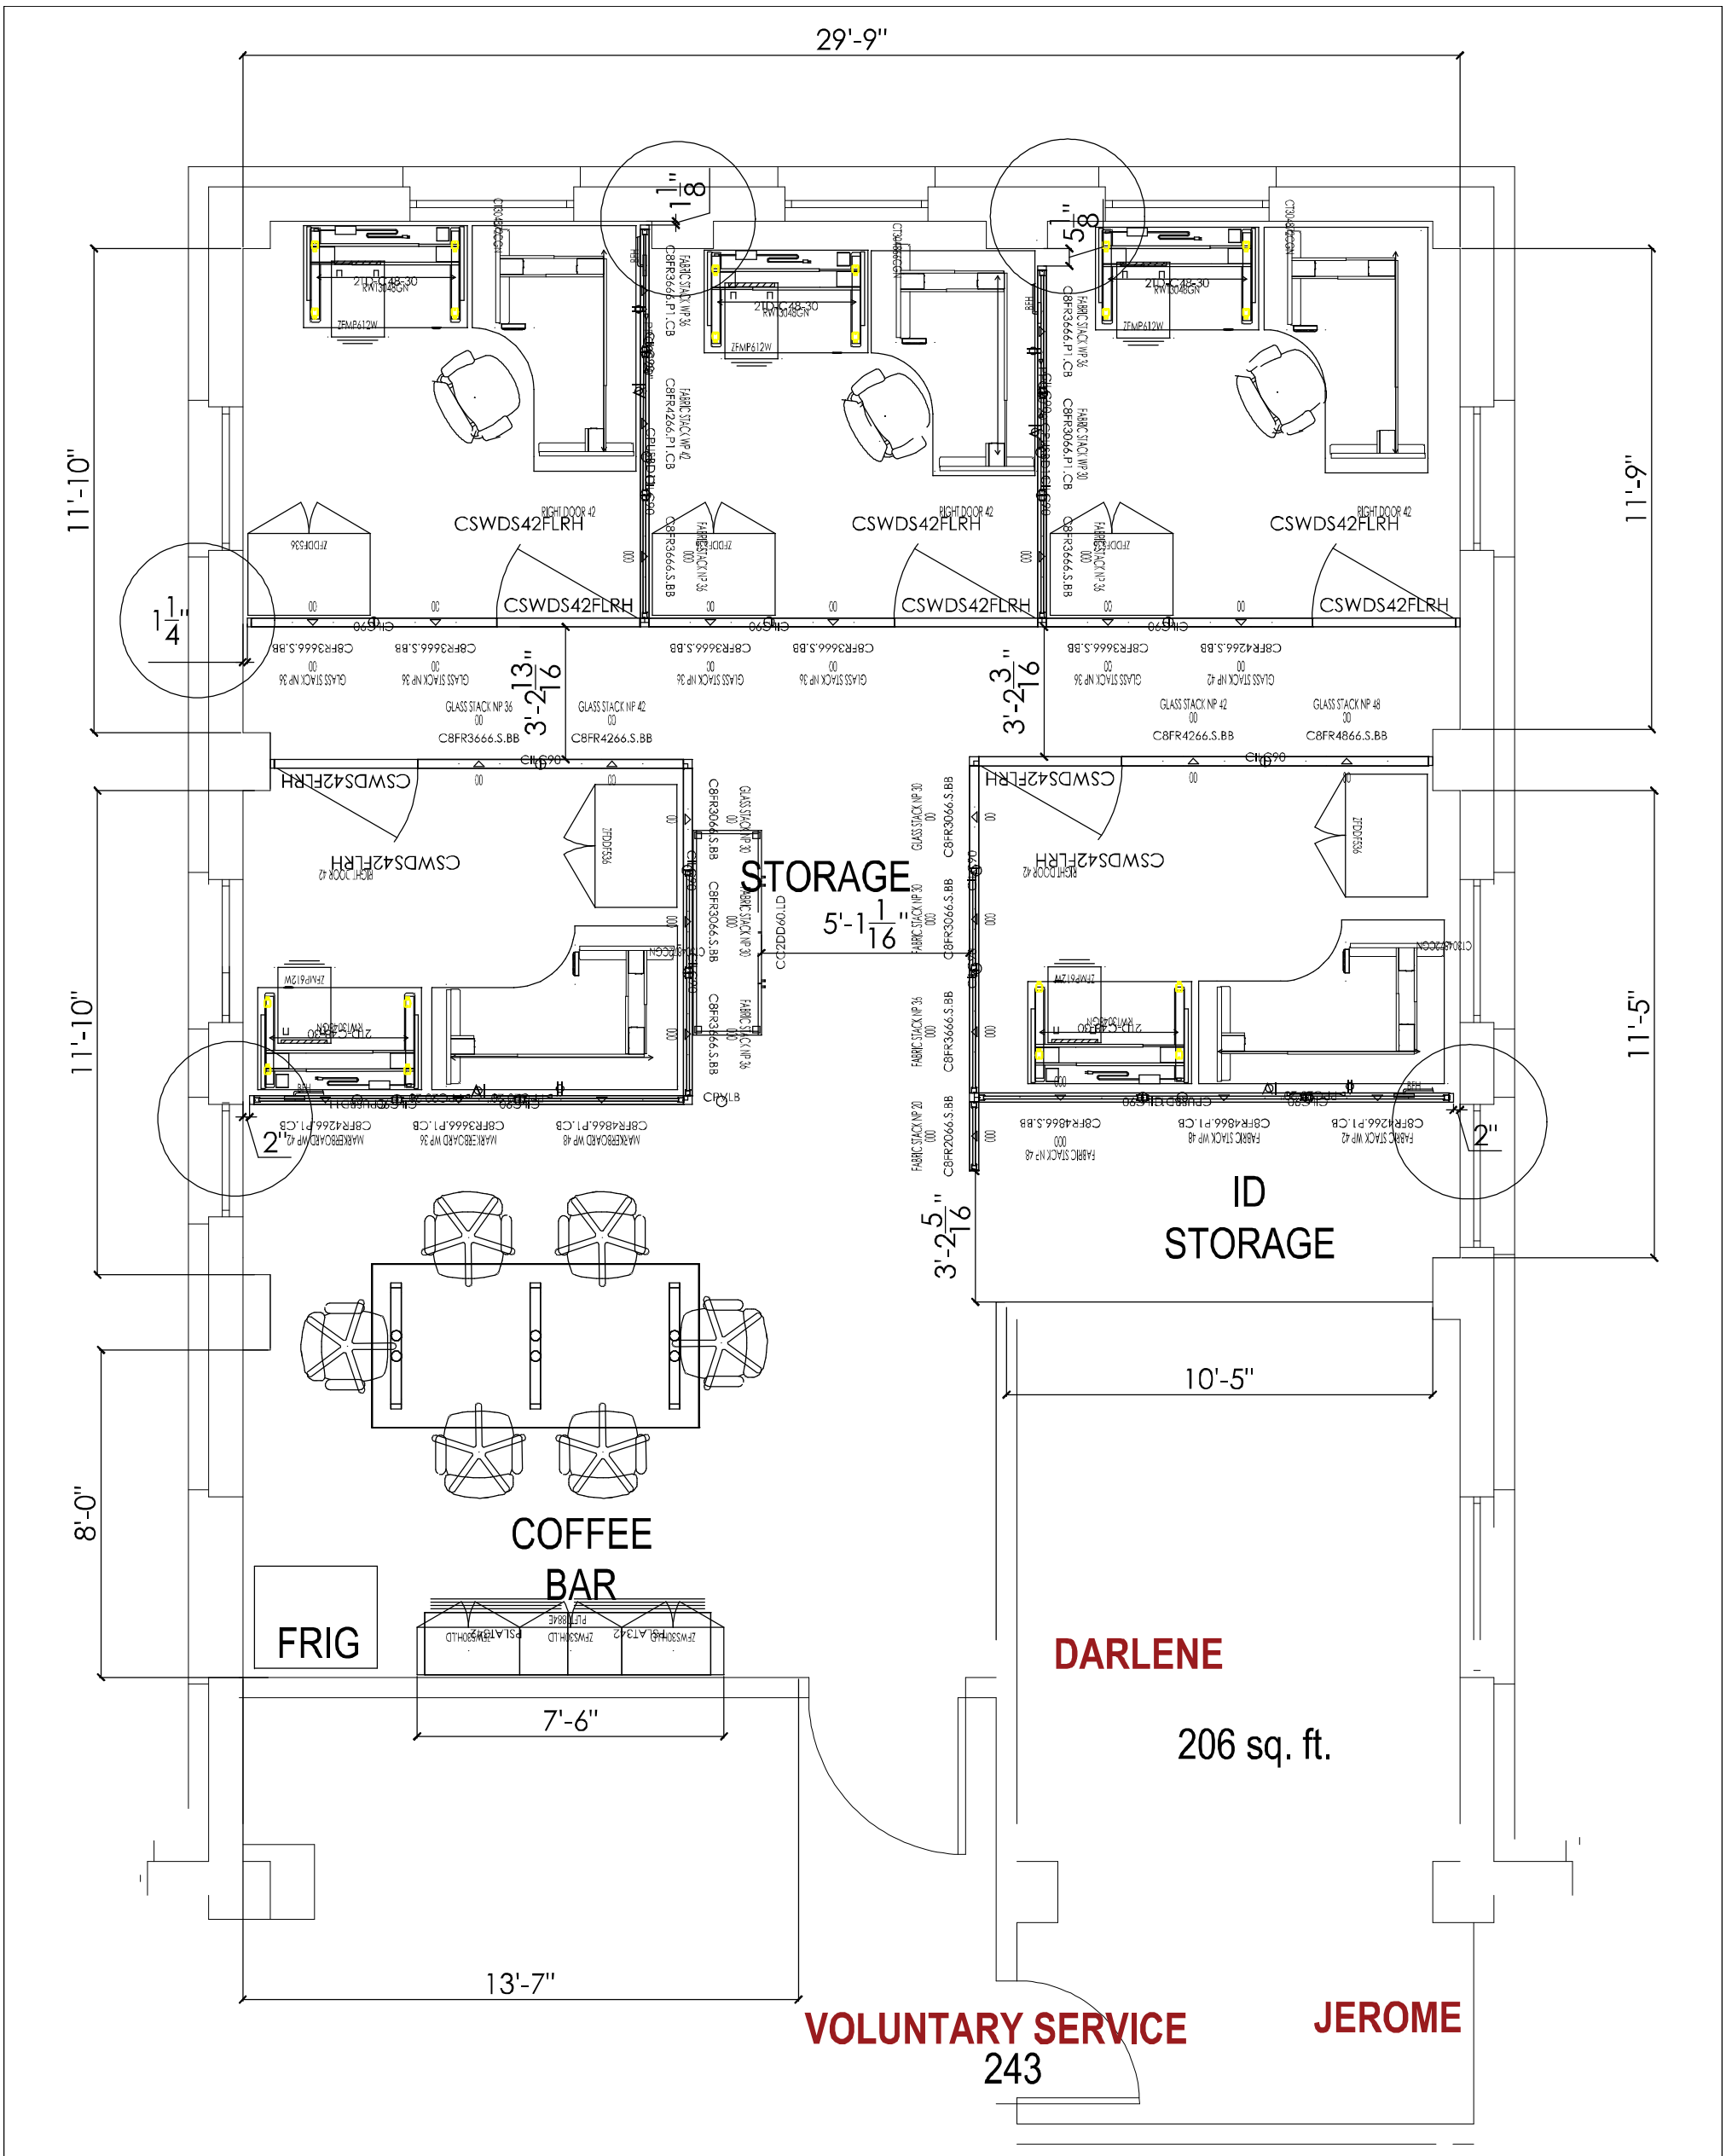

NOTE: INSTALLER WILL NEED TO SHIM WALLS CIRCLED ABOVE.

Not intended for installation or construction. Dealer has ultimate responsibility for accuracy & correctness of components counts & measurements. Dealer shall verify & confirm all site dimensions & suitability of products & applications consistent with published guidelines/applicable codes. All plans, drawings & specifications are property of OED and may not be reproduced without written consent. A maximum of three revisions will be completed before a purchase order must be received. One additional revision may be provided within 24 hours of issued purchase order. Any additional revisions are subject to design time billed directly to the dealer.

SCALE:	1/4"=1'-0"
DATE:	04/21/2023
DRAWN BY:	A.DUNN
OED REP:	J.ALLDREDGE
PROJECT #:	SP-402-JA22D
SHEET NO.	1 OF 3

Project
ID&A
VA MURFREESBORO, ENGINEERING B6
TRENDWAY CAPTURE AND INTRINSIC

OED MARKETING
1700 Commerce Drive, NW
Suite 200
Atlanta, Georgia 30318
Phone - (770) 984-9047
Fax - (770) 984-8918